KITCHEN REMODEL

155 SOUTH BAY AVENUE, BRIGHTWATERS, NY, 11718, 631-888-4788

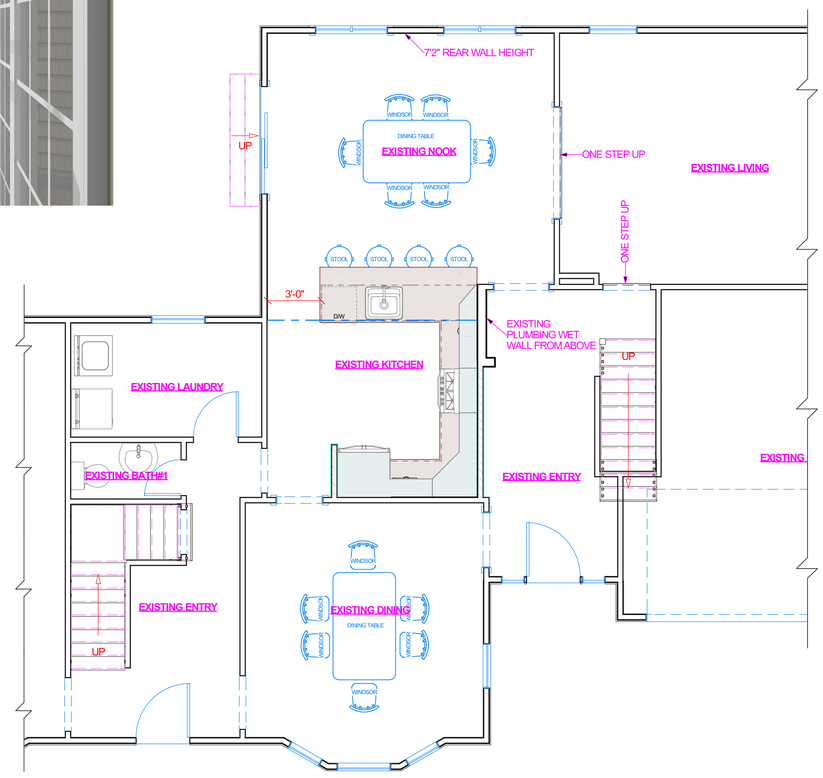

FIRST FLOOR DESIGN PLAN

SCALE: 1/4" = 1'-0"

Copyright of Architectural Drawings- These plans are protected by federal law and are subject to copyright protection as an "architectural work" under section 102 of the copyright act, 17 U.S.A. as amended December 1990 and known as Architectural Works Copyright Protection Act of 1990. These drawings are provided as an instrument for construction for the construction project at the address shown on the title block of the drawings and they may not be used for any project other than that listed at the address shown on the title block without the written consent and compensation of the architect. This protection includes but is not limited to the overall form as well as the arrangement and composition of spaces and elements of the designs. Under such protection, unauthorized use of these plans, work or home represented, can legally result in the cessation of construction or buildings being seized and/or monetary compensation to Edward Koenig.

SHEET INDEX

NO.	TITLE
A-1	DESIGN #1
A-2	DESIGN #2
A-3	DESIGN ELEVATIONS
A-4	INTERIOR ELEVATIONS - PERSPECTIVES - RENDERINGS
A-6	CODE SHEET
A-7	SPECIFICATIONS
A-8	LEGENDS & PLUMBING RISER DIAGRAMS
A-9	THERMAL PLANS
A-10	DEMOLITION PLANS
A-11	FOUNDATION PLAN
A-12	ELECTRICAL PLANS
A-13	ELEVATIONS
A-14	SECTIONS
A-15	DETAILS
A-16	AIR SEAL DETAILS

NO.	DESCRIPTION	DATE
1	ISSUED FOR DESIGN APPROVAL.	XXXXX

CAD File Name: ACCARINO DESIGN 1.layout

Architect's Seal

EDWARD KOENIG ARCHITECT

www.EDWARDKOENIG.COM

Architecture Firm:

EDWARD KOENIG - ARCHITECT

PO BOX 1051
150 VETERANS MEMORIAL HWY.
COMMACK, NY 11725
631-948-7030 (cell & text)
Website: www.EDWARDKOENIG.com
Email: EDKOENIG49@gmail.com

Project Title:

KITCHEN REMODEL

ROBERT ACCARINO
155 SOUTH BAY AVENUE
BRIGHTWATERS, NY 11718
631-888-4788

DISTRICT 501 - SECTION 10 - BLOCK 2 - LOT 12

Sheet Title

DESIGN #2

Drawing No.

A-2