R/O PORCH

560 SPRUCE AVENUE , SAYVILLE, NY, 11782, 631-383-3558

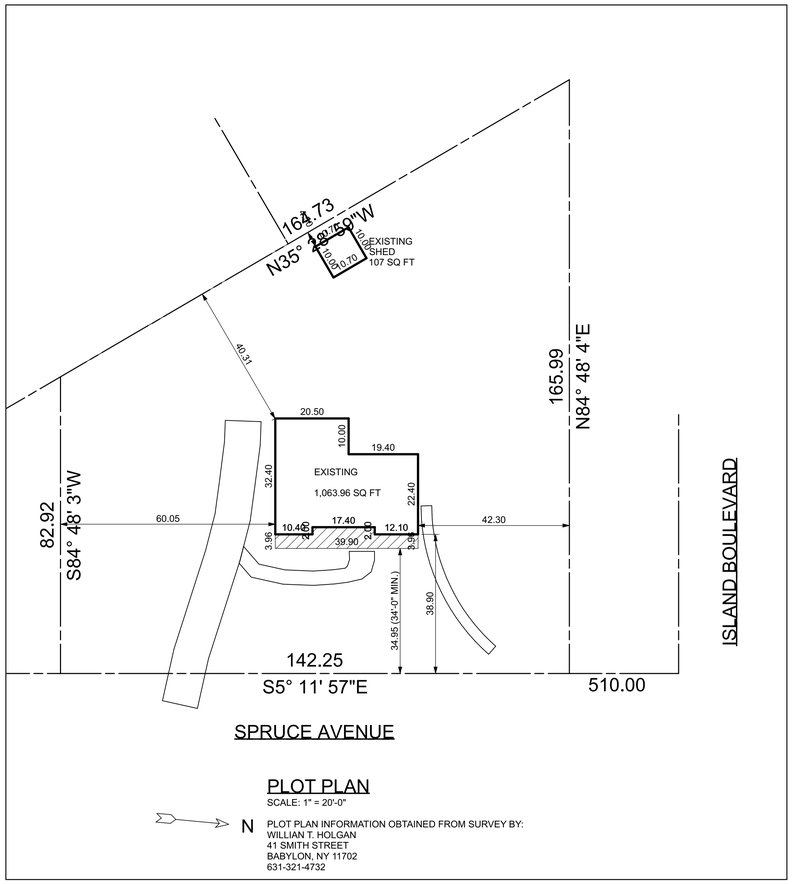

PLOT PLAN

SCALE: 1" = 20'-0"

N

PLOT PLAN INFORMATION OBTAINED FROM SURVEY BY:
WILLIAN T. HOLGAN
41 SMITH STREET
BABYLON, NY 11702
631-321-4732

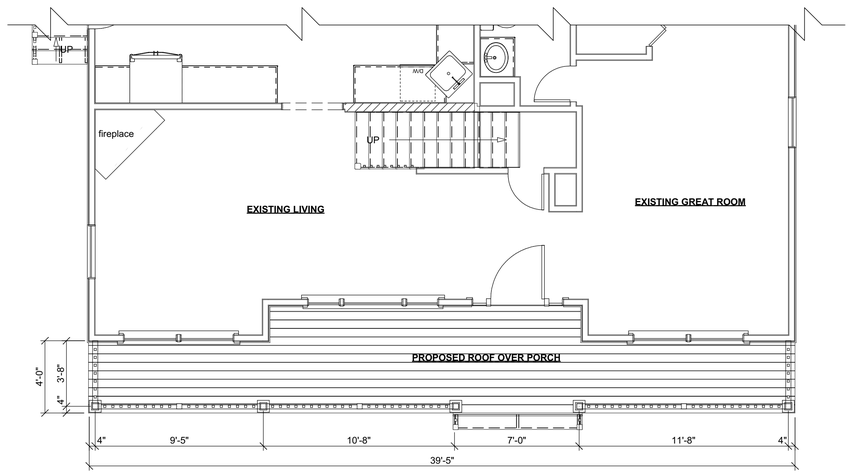

FIRST FLOOR DESIGN PLAN

SCALE: 1/4" = 1'-0"

FRONT DESIGN ELEVATION

SCALE: 1/4" = 1'-0"

Copyright of Architectural Drawings- These plans are protected by federal law and are subject to copyright protection as an "architectural work" under section 102 of the copyright act, 17 U.S.A. as amended December 1990 and known as Architectural Works Copyright Protection Act of 1990. These drawings are provided as an instrument for construction for the construction project at the address shown on the title block of the drawings and they may not be used for any project other than that listed at the address shown on the title block without the written consent and compensation of the architect. This protection includes but is not limited to the overall form as well as the arrangement and composition of spaces and elements of the designs. Under such protection, unauthorized use of these plans, work or home represented, can legally result in the cessation of construction or buildings being seized and/or monetary compensation to Carmelhill Architects and/or Edward Koenig.

NO.	DESCRIPTION	DATE
1	ISSUED FOR DESIGN APPROVAL.	3-12-20

CAD File Name:	BARBIER DESIGN 1.layout
Drawn By:	Edward Koenig

Architect's Seal

CARMELHILL ARCHITECTS

www.CARMELHILL.COM

Architecture Firm:

CARMELHILL ARCHITECTS

EDWARD KOENIG - R.A., A.I.A.
415 LAKE AVENUE SOUTH
NESCONSET, NY 11767-1848
631-277-3337
Website: www.CARMELHILL.com
Email: CARMELHILL16@gmail.com

Project Title:

R/O PORCH

ROSE BARBIER
560 SPRUCE AVENUE
SAYVILLE, NY 11782
631-383-3558
DISTRICT 500 - SECTION 279 - BLOCK 3 - LOT 42

Sheet Title

DESIGN FLOOR PLANS

Drawing No.

A-1